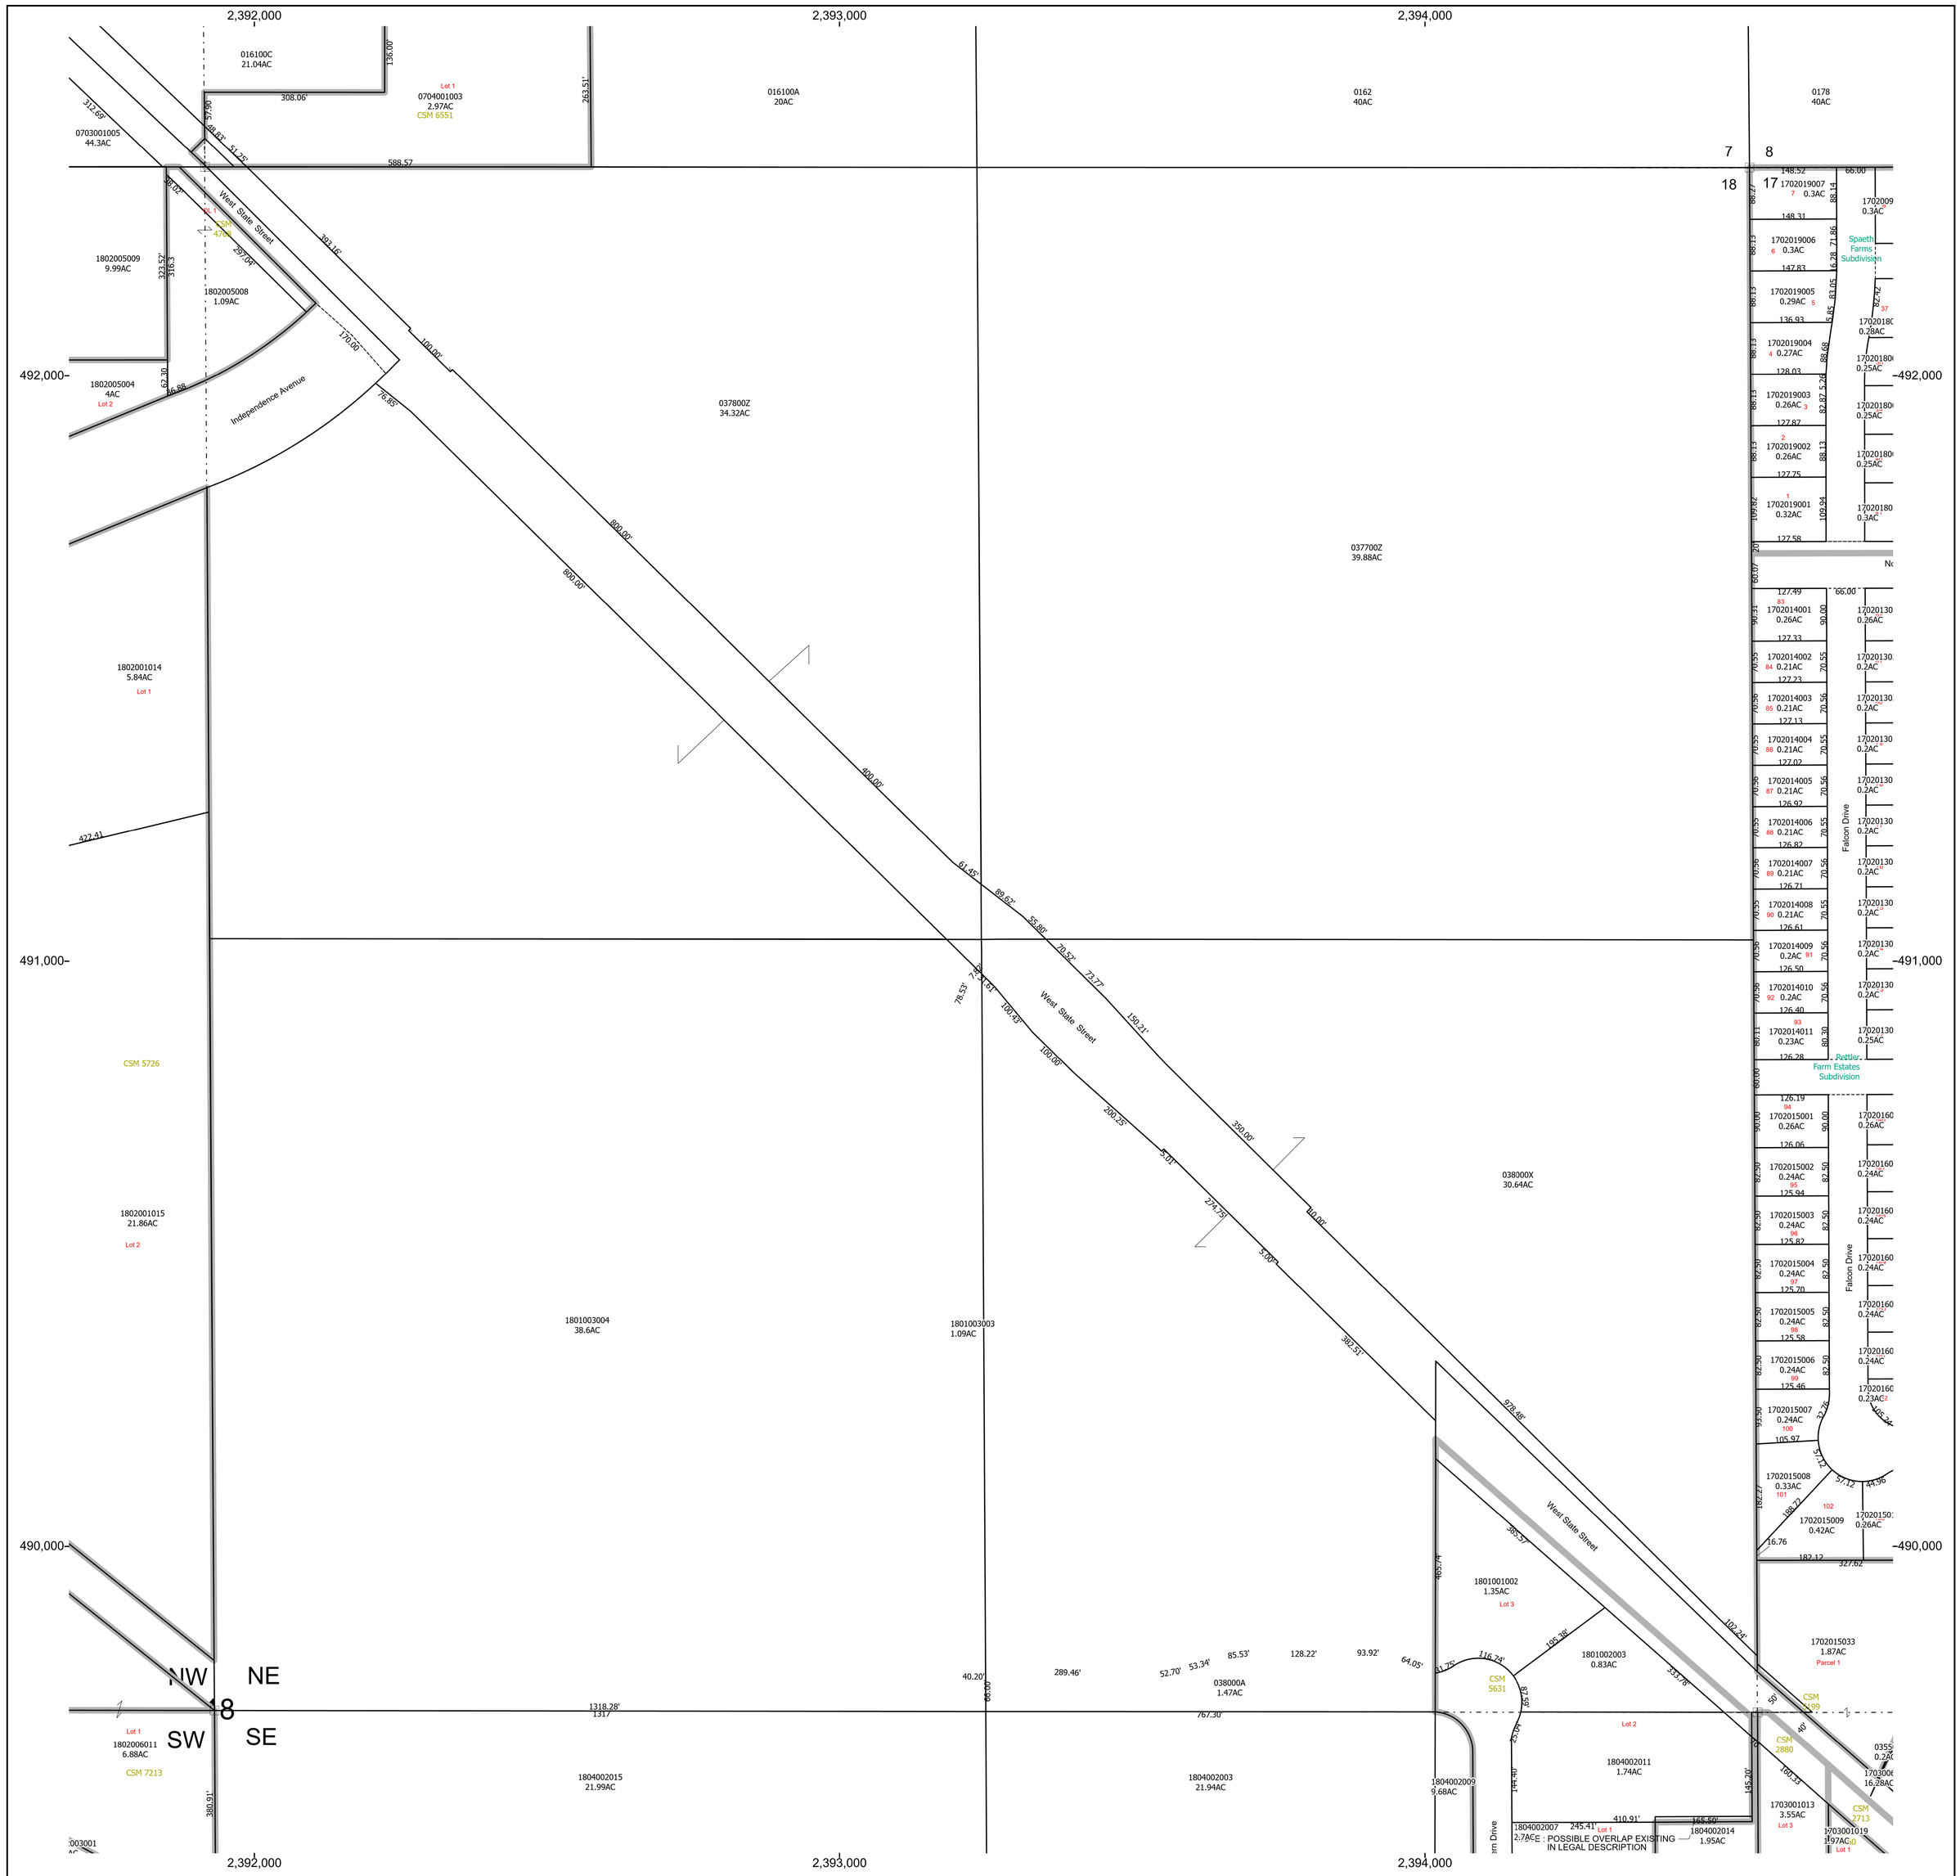

R18 R19 R20

T12 T11 T10 T9

Town of Kewaskum
Village of Kewaskum
Town of Farmington
Town of Wayne
Town of Barton
Village of Newburg
City of West Bend
Town of Addison
Town of Trenton
Town of West Bend
Town of Hartford
Town of Polk
Village of Slinger
Village of Jackson
Town of Jackson
Town of Germantown
Town of Erin
Village of Richfield
Village of Germantown
City of Milwaukee

MUNICIPALITY LOCATOR

SECTION LOCATOR

City of Hartford (36)
Town of Hartford (T6)

Washington County, Wisconsin

Horizontal Datum is based on the
Wisconsin State Plane Coordinate System,
South Zone. North American Datum of 1983

This information is issued subject to
errors and omissions and is not Certified by
Washington County, WI

Prepared by the Washington County
Geographic Information Systems (GIS) Department

Parcels current as of January 1, 2024
Map Produced February 15, 2024

Phone: 1-262-335-4370
https://www.washcowisco.gov/departments/geographic_information_systems

- MONUMENT
- PARCEL LINE
- RECORDED PLAT
- INCORPORATION BOUNDARY
- MEANDER LINE
- RIGHT OF WAY
- SECTION/QUARTER SECTION LINE
- SURFACE WATER

N W E S

WASHINGTON COUNTY EST 1836 WISCONSIN

100 0 100 200 300 400 Feet

Scale: 1" = 100'

NORTHEAST QUARTER, SECTION 18