1892

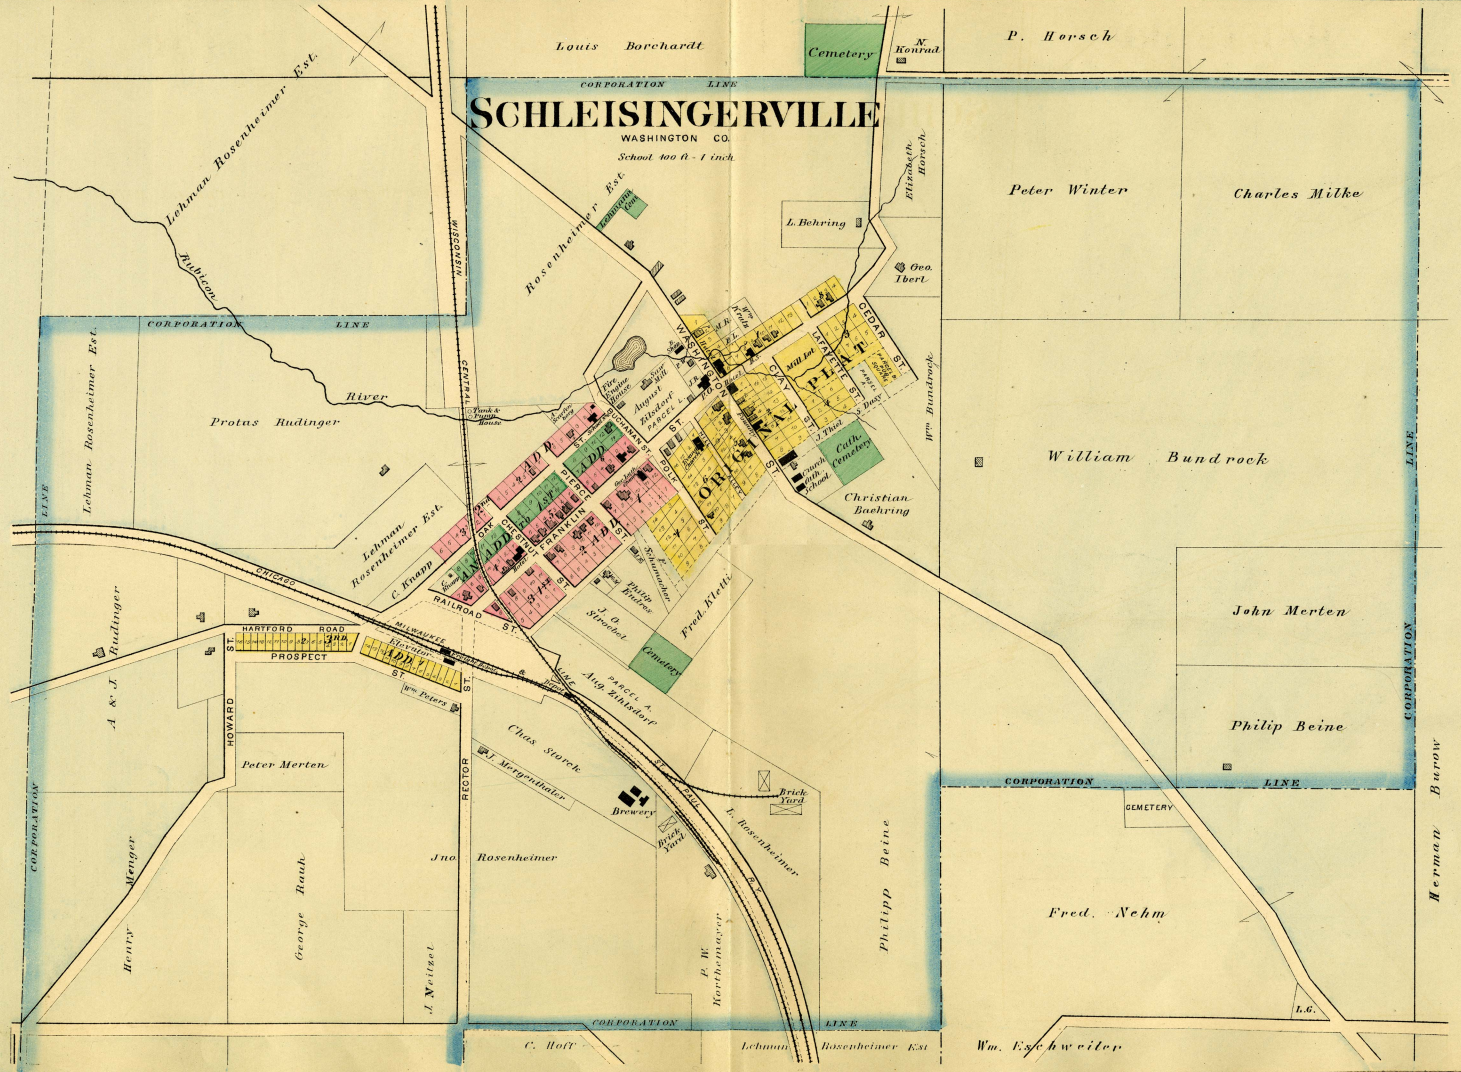
SCHLEISINGERVILLE
WASHINGTON CO.
School 400 ft - 1 inch
Louis Borchardt
Cemetery
N. Konrad
P. Horsch
CORPORATION LINE
Lehman Rosenheimer Est.
Rubicon River
WISCONSIN CENTRAL
Rosenheimer Est.
Peter Winter
Charles Milke
L. Behring
Geo. Ibert
Elizabeth Horsch
Protas Rudinger
Lehman Rosenheimer Est.
William Bundrock
Wm Bundrock
Christian Baehring
Cathe Cemetery
C. Knapp
Fred. Kletti
John Merten
Philip Beine
CORPORATION LINE
CHICAGO MILWAUKEE & ST. PAUL RAILROAD
HARTFORD ROAD
PROSPECT ADD
HOWARD ST.
RECTOR ST.
A & J. Rudinger
Peter Merten
Chas Starck
Brewery
Brick Yard
Jno. Rosenheimer
Henry Menger
George Rauh
J. Weigel
P. W. Northemeyer
Philipp Beine
Fred. Nehm
Herman Burow
CEMETERY
C. Hoff
Lehman Rosenheimer Est
Wm. Eschweiler