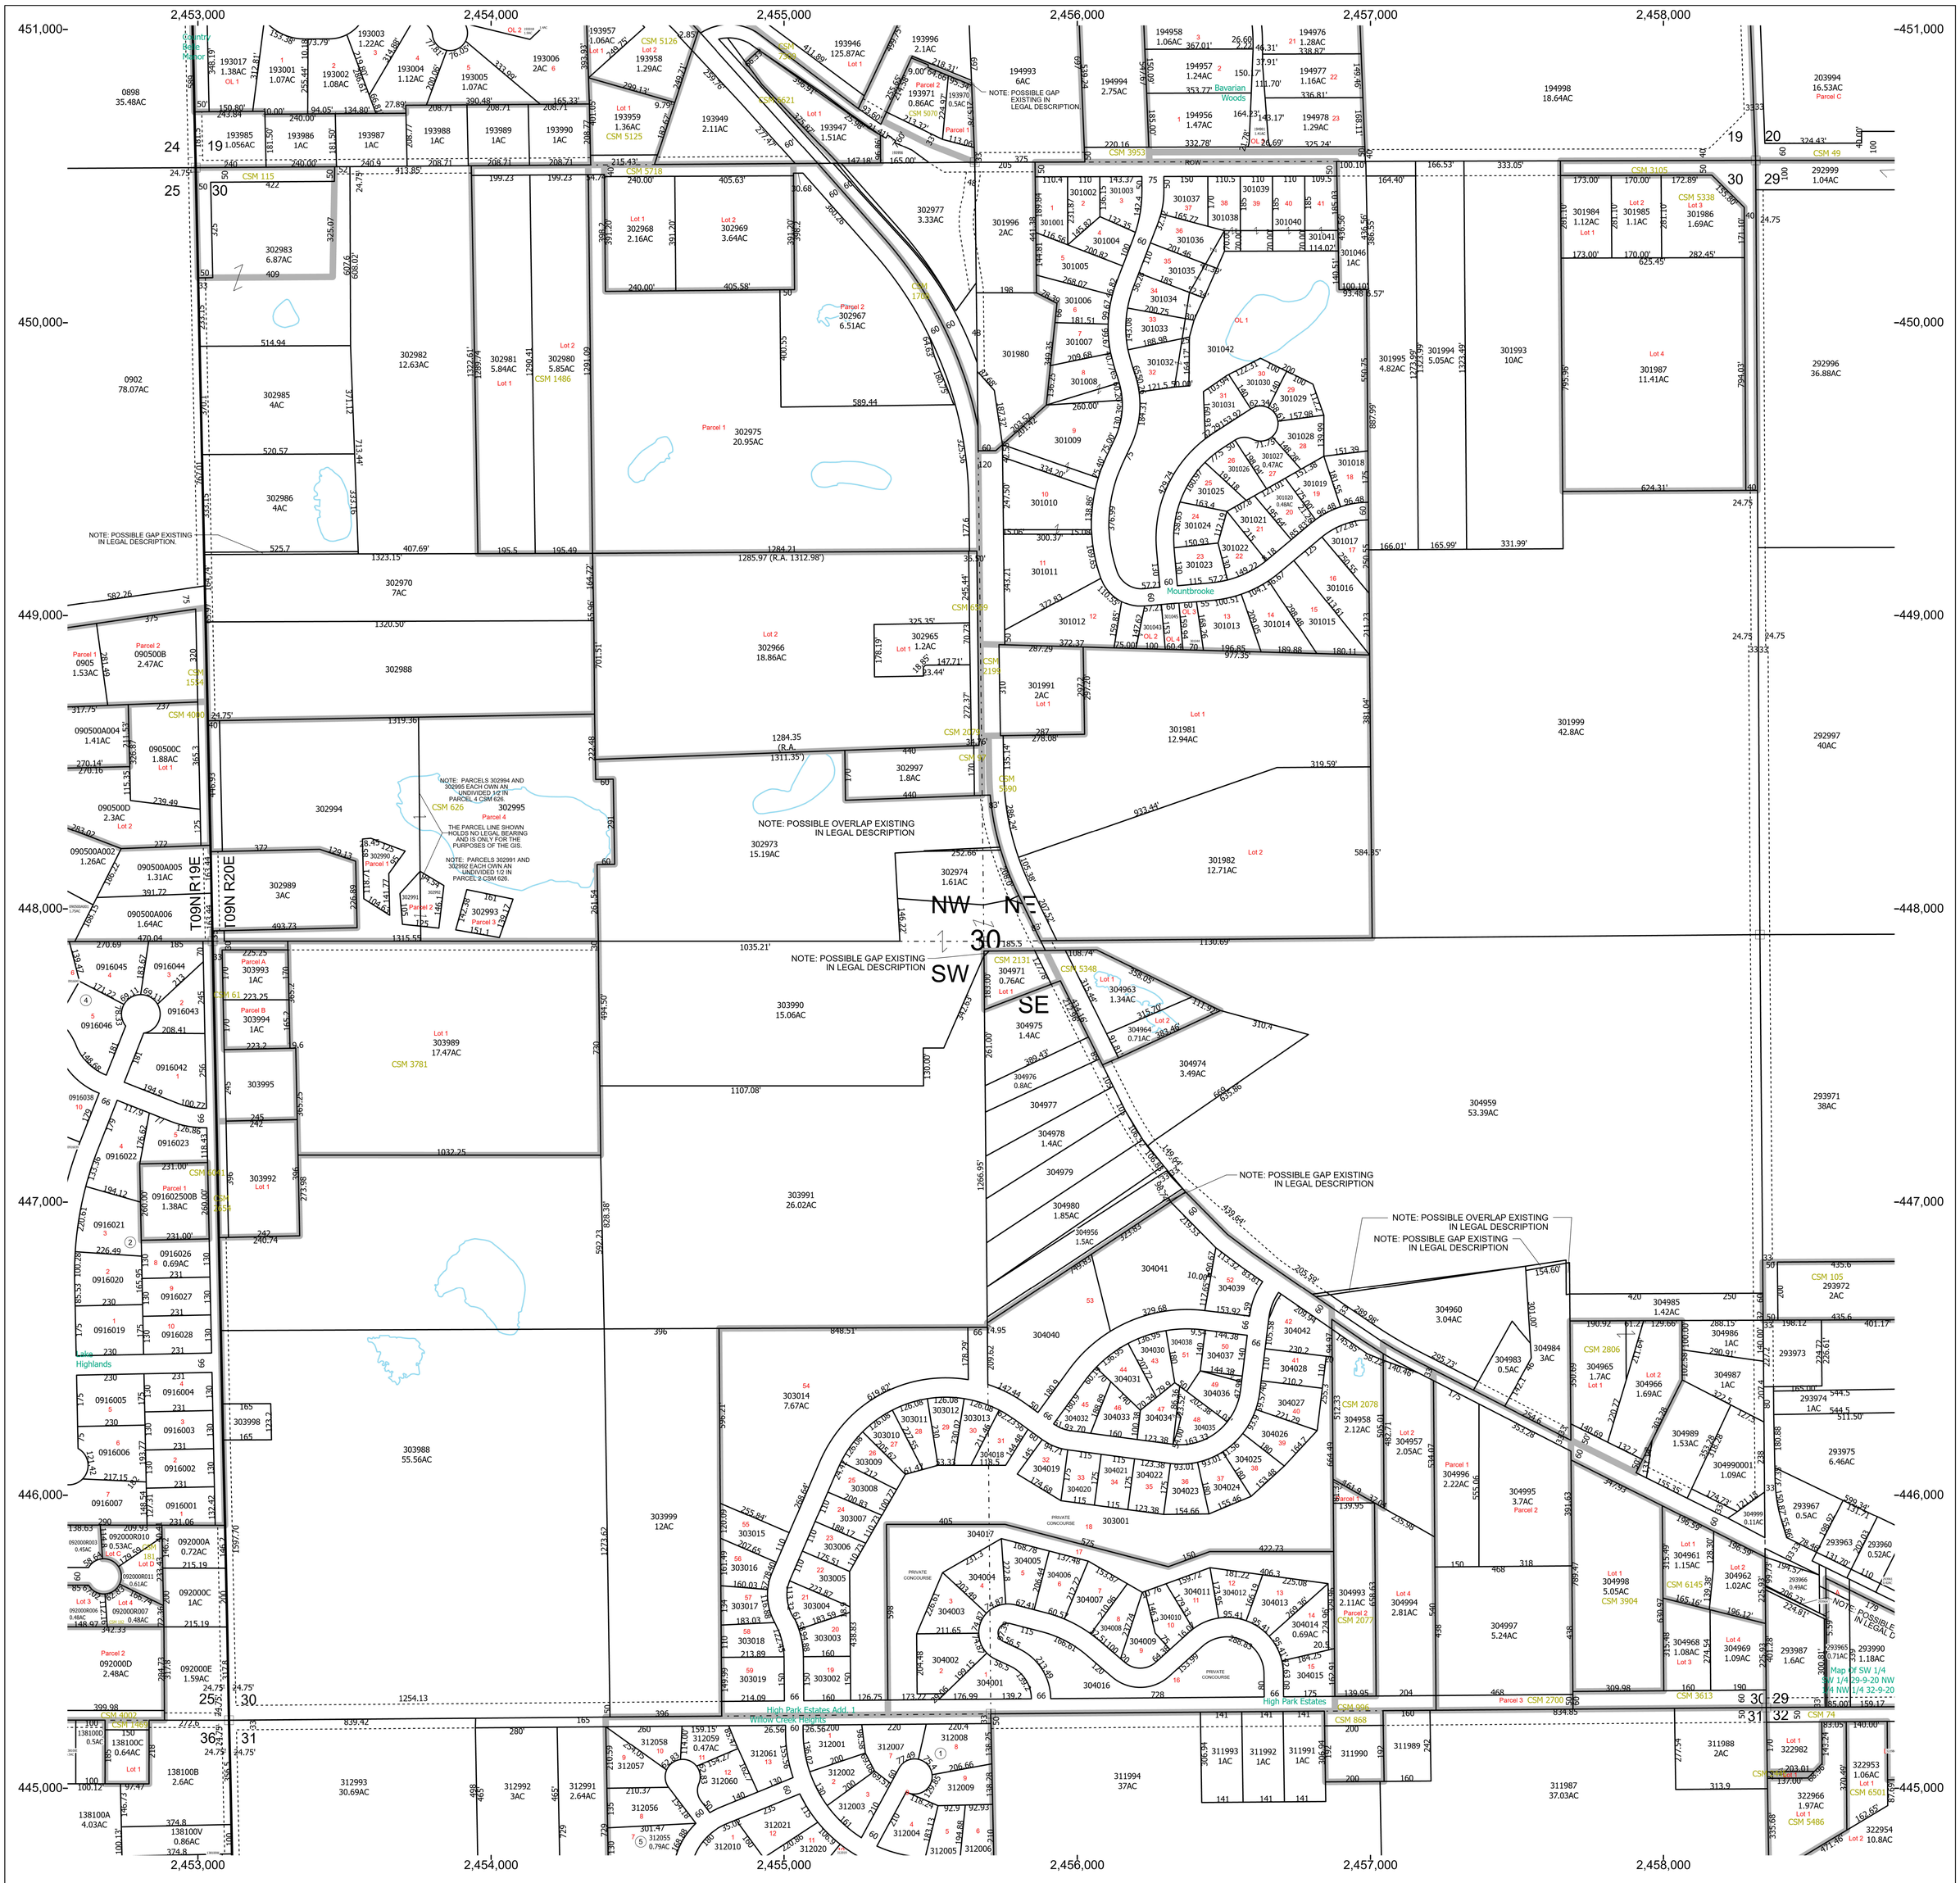

R18 R19 R20

T12 T11 T10 T9

Town of Wayne · Village of Kewaskum · Town of Kewaskum · Town of Farmington · Town of Barton · Village of Newburg · Town of Addison · City of West Bend · Town of Trenton · Town of West Bend · Town of Hartford · Town of Polk · Village of Slinger · Village of Jackson · Town of Jackson · City of Hartford · Town of Erin · Village of Richfield · Village of Germantown · City of Menomonee Falls · City of Milwaukee

MUNICIPALITY LOCATOR

SECTION LOCATOR

Village of Germantown (GTNV)

Washington County, Wisconsin

Horizontal Datum is based on the Wisconsin State Plane Coordinate System, South Zone. North American Datum of 1983

This information is issued subject to errors and omissions and is not Certified by Washington County, WI

Prepared by the Washington County Geographic Information Systems (GIS) Department

Parcels current as of January 1, 2025
Map Produced February 15, 2025

Phone: 1-262-335-4370
https://www.washcowisco.gov/departments/geographic_information_systems

- MONUMENT
- PARCEL LINE
- RECORDED PLAT
- INCORPORATION BOUNDARY
- MEANDER LINE
- RIGHT OF WAY
- SECTION/QUARTER SECTION LINE
- SURFACE WATER

N W E S

WASHINGTON COUNTY EST 1836 WISCONSIN

200 0 200 400 600 800 Feet

Scale: 1" = 200'

SECTION 30 TOWNSHIP 9 N RANGE 20 E