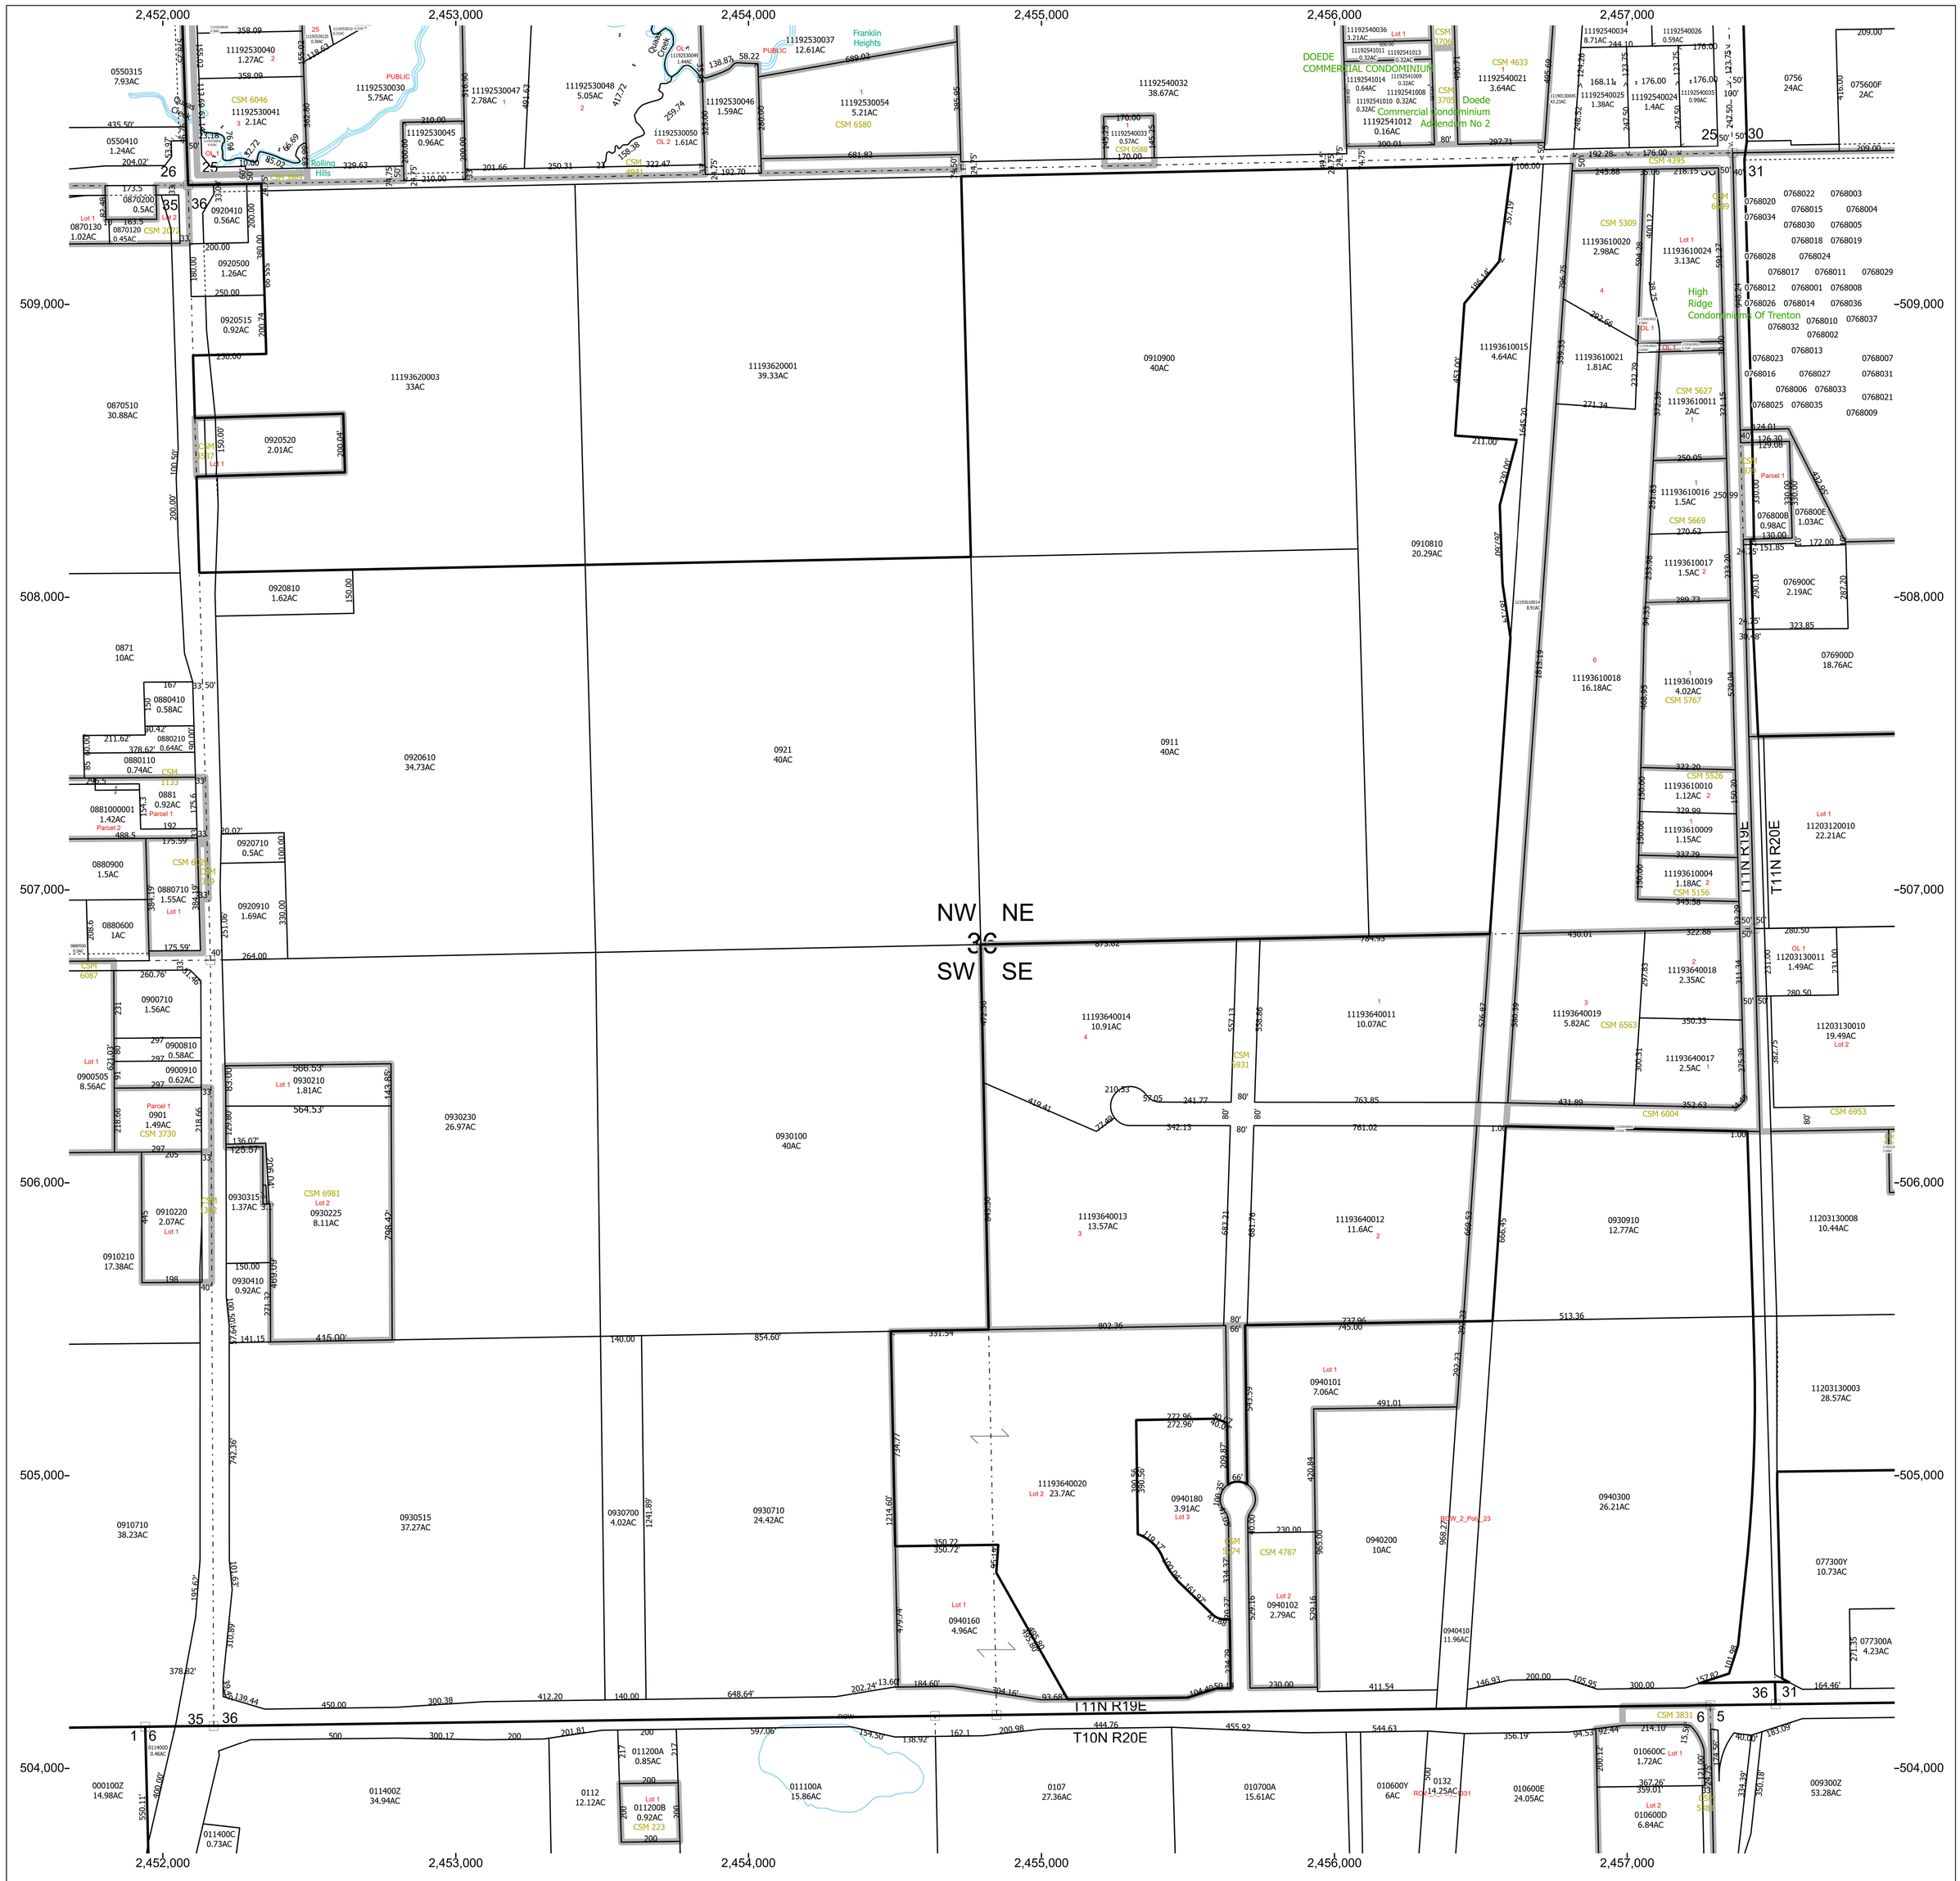

R18 R19 R20

T12 T11 T10 T9

Town of Wayne
Village of Kewaskum
Town of Kewaskum
Town of Farmington
Town of Barton
Village of Newburg
Town of Addison
City of West Bend
Town of West Bend
Town of Trenton
Town of Hartford
Town of Polk
City of Hartford
Village of Slinger
Village of Jackson
Town of Jackson
Town of Germantown
Town of Erin
Village of Richfield
Village of Germantown
City of Milwaukee

MUNICIPALITY LOCATOR

SECTION LOCATOR

Town of West Bend (T13)

Washington County, Wisconsin

Horizontal Datum is based on the Wisconsin State Plane Coordinate System, South Zone. North American Datum of 1983

This information is issued subject to errors and omissions and is not Certified by Washington County, WI

Prepared by the Washington County Geographic Information Systems (GIS) Department

Parcels current as of January 1, 2025
Map Produced February 15, 2025

Phone: 1-262-335-4370
https://www.washcowisco.gov/departments/geographic_information_systems

- MONUMENT
- PARCEL LINE
- RECORDED PLAT
- INCORPORATION BOUNDARY
- MEANDER LINE
- RIGHT OF WAY
- SECTION/QUARTER SECTION LINE
- SURFACE WATER

N W E S

WASHINGTON COUNTY EST 1836 WISCONSIN

200 0 200 400 600 800 Feet

Scale: 1" = 200'

SECTION 36 TOWNSHIP 11 N RANGE 19 E